DESIGN OF STREET LIGHT POLE
FOR "PROJECT JYOTI"SCHEME

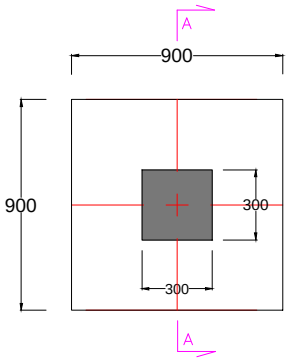

PLAN VIEW
SCALE 1:30

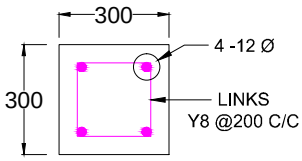

TYP.DET.OF PEDESTAL
NTS

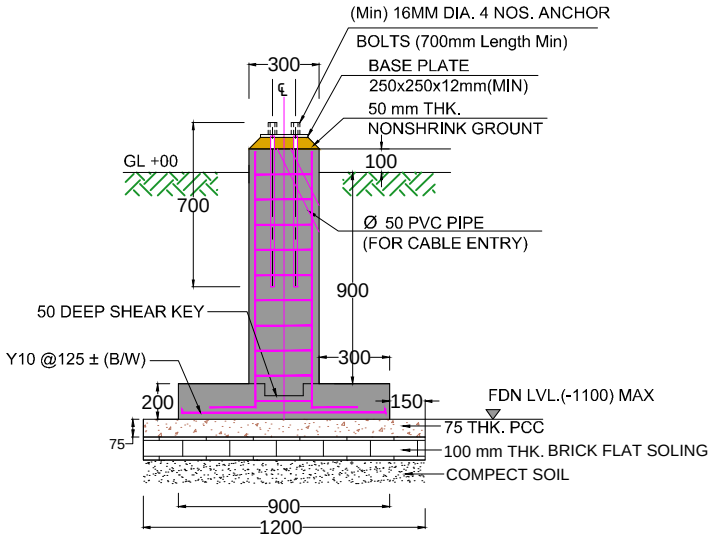

SECTION A-A
SCALE 1:30

REINFORCEMENT DETAILS

SECTIONS	NOS	BAR SIZE	REMARKS
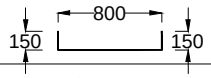	7+7=14 NOS	10mm DIA	FOOTING REINFORCEMENT
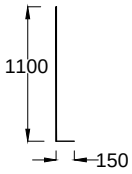	4 NOS (1100x150)	12mm DIA	PEDESTAL VERTICAL REINFORCEMENT
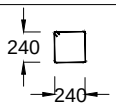	7 NOS (240x240)	8mm DIA	PEDESTAL STIRRUPS

CONCRETE 1:1.5:3

ISSUE	REVISIONS	DRN	DSN	CHD	CV	EL	IC	ME	PE/PM	APPD	DATE
P0		DK	MR	KT							01.06.2017

CLEARED

DO NOT SCALE | TENDER PROPOSED

FILE NAME : TCE.10477A-4026-GL-40004-P0.dwg

GUWAHATI SMART CITY LIMITED

Proprietary rights of the information contained herein belong to Tata Consulting Engineers Limited (TCE). This information is intended to be used for the mentioned purpose/project only.

In case of misuse of information and any claim arising thereof, cost and consequence will be on the party misusing the information.

'P' (PRELIMINARY) ISSUES ARE NOT TO BE USED FOR CONSTRUCTION / FABRICATION BUT ARE ISSUED FOR LIMITED PURPOSES ONLY AS INDICATED IN THE SMALL BLOCK ABOVE THIS BLOCK.

CONSTRUCTION / FABRICATION WORK IS PERMITTED ON 'R' (RELEASED) ISSUES ONLY.

INFORMATION CONTAINED WITHIN 'HOLD' IS NOT RELEASED FOR CONSTUCTION / FABRICATION. FIELD MUST GET DESIGN OFFICE TO CLEAR 'HOLDS' IN TIME BEFORE PROCEEDING WITH ANY CONSTRUCTION / FABRICATION WORK RELATED TO 'HOLDS'.

REINFORCEMENT DETAILS OF STREET LIGHT POLE FOUNDATION FOR PROJECT JYOTI

TATA CONSULTING ENGINEERS LIMITED
MUMBAI

SCALE : AS SHOWN
DC & DISC : MUM-EL

DWG. NO. TCE.10477A-EL-4026-GL-40004

ISSUE P0