TCE.10477A-EL-4026-GL-40015
DWG NO

ELECTRICAL CONNECTION DETAILS OF LIGHT POLE FOR PROJECT JYOTI
TITLE:

LEGENDS:

--NIL--

NOTES:

1. THIS IS THE TYPICAL SCHEMATIC REPRESENTATION OF THE SYSTEM ONLY FOR THE UNDERSTANDING OF THE SCHEME AND NOT FOR DETAILED CONSTRUCTION DRAWING.
2. BIDDER SHALL HAVE TO PREPARE THE DETAILED CONSTRUCTION DRAWING AS PER THE APPROVED LIGHT POLE AND SYSTEM DESIGN.
3. THESE ARE THE MINIMUM REQUIREMENT ONLY.ANYTHING ADDITIONAL REQUIRED TO MAKE THE SYSTEM BETTER CAN BE ADDED BY THE BIDDER.
4. THE SCHEMATIC CONNECTION DIAGRAM DOES NOT PROVIDE ANY DETAILS OF THE INSTALLATION, IT JUST PROVIDE THE SCHEMATIC REPRESENTATION FOR THE INTERCONNECTION OF ELECTRICAL COMPONENT REQUIRED FOR THE INDICATED SYSTEM.
5. ALL DIMENSIONS ARE NOT TO SCALE

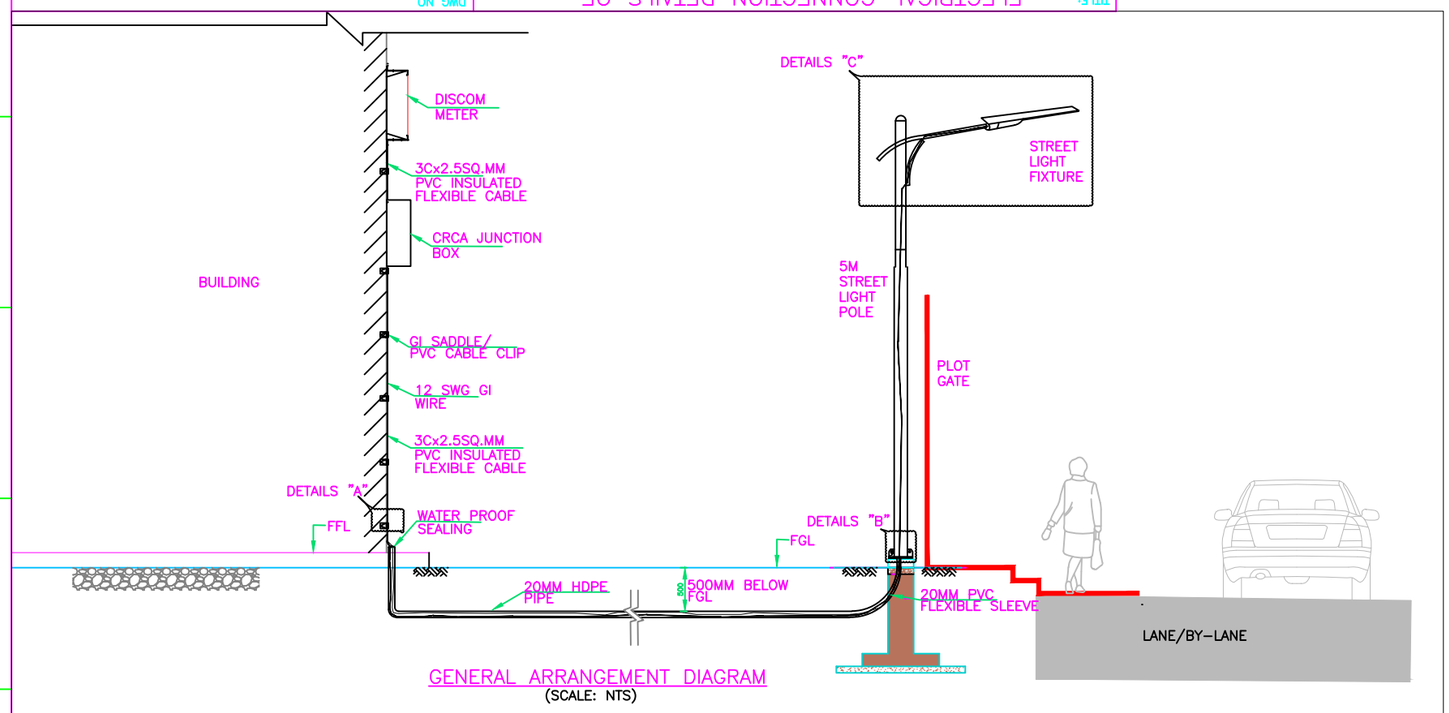

GENERAL ARRANGEMENT DIAGRAM
(SCALE: NTS)

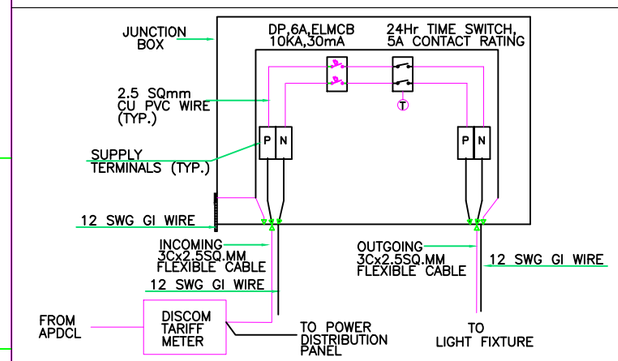

SCHEMATIC CONNECTION DIAGRAM

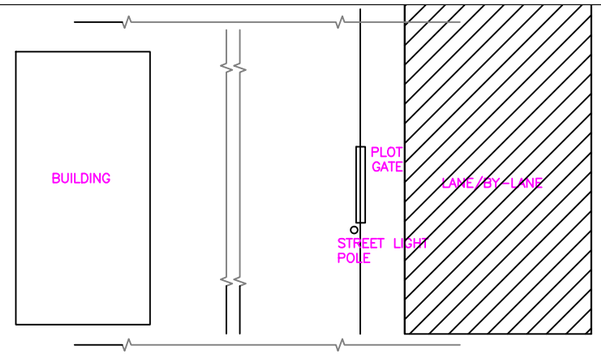

GENERAL ARRANGEMENT DIAGRAM
(SCALE: NTS)

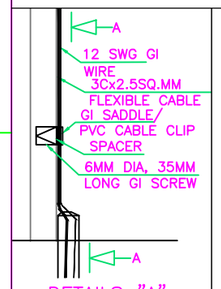

DETAILS "A"
(SCALE: NTS)

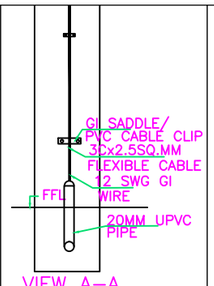

VIEW A-A
(SCALE: NTS)

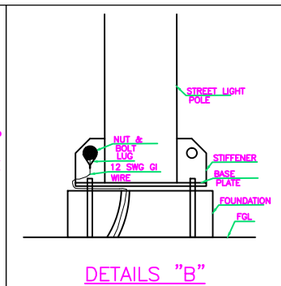

DETAILS "B"
(SCALE: NTS)

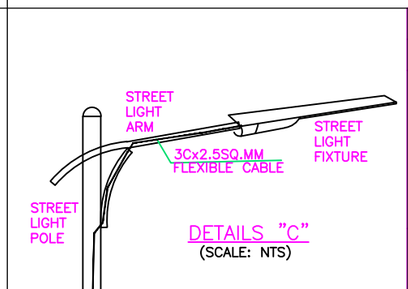

DETAILS "C"
(SCALE: NTS)

TENDER PURPOSE

DO NOT SCALE

'P' (PRELIMINARY) ISSUES ARE NOT TO BE USED FOR CONSTRUCTION / FABRICATION BUT ARE ISSUED FOR LIMITED PURPOSES ONLY AS INDICATED IN THE SMALL BLOCK ABOVE THIS BLOCK.

CONSTRUCTION / FABRICATION WORK IS PERMITTED ON 'R' (RELEASED) ISSUES ONLY.

INFORMATION CONTAINED WITHIN 'HOLD' IS NOT RELEASED FOR CONSTUCTION / FABRICATION. FIELD MUST GET DESIGN OFFICE TO CLEAR 'HOLDS' IN TIME BEFORE PROCEEDING WITH ANY CONSTRUCTION / FABRICATION WORK RELATED TO 'HOLDS'.

Proprietary rights of the information contained herein belong to TCE. This information is intended to be used for the mentioned purpose/project only. In case of misuse of information and any claim arising thereof, cost and consequence will be on the party misusing the information.

FILE NAME : TCE.10477A-EL-4026-GL-40015.dwg

	SIGN.											
	INITIALS											
	REVISIONS											
	SIGN.											
	INITIALS											
	REVISIONS											
	SIGN.											
P0	INITIALS	MVK	MVK	MVK								23-08-2017
ISSUE		DRN	DSN	CHD	CV	EL	IC	ME	CLEARED		PE/PM	APPD	DATE

GUWAHATI SMART CITY LIMITED

ELECTRICAL CONNECTION DETAILS OF LIGHT POLE FOR PROJECT JYOTI

TATA CONSULTING ENGINEERS LIMITED
MUMBAI

SCALE : AS NOTED
DC & DISC: PUNE EL
DWG NO. TCE.10477A-EL-4026-GL-40015
ISSUE P0

SIZE-A2

FILE NAME: F-092-Rev-R0.dwg
TCE FORM NO. 092 R0